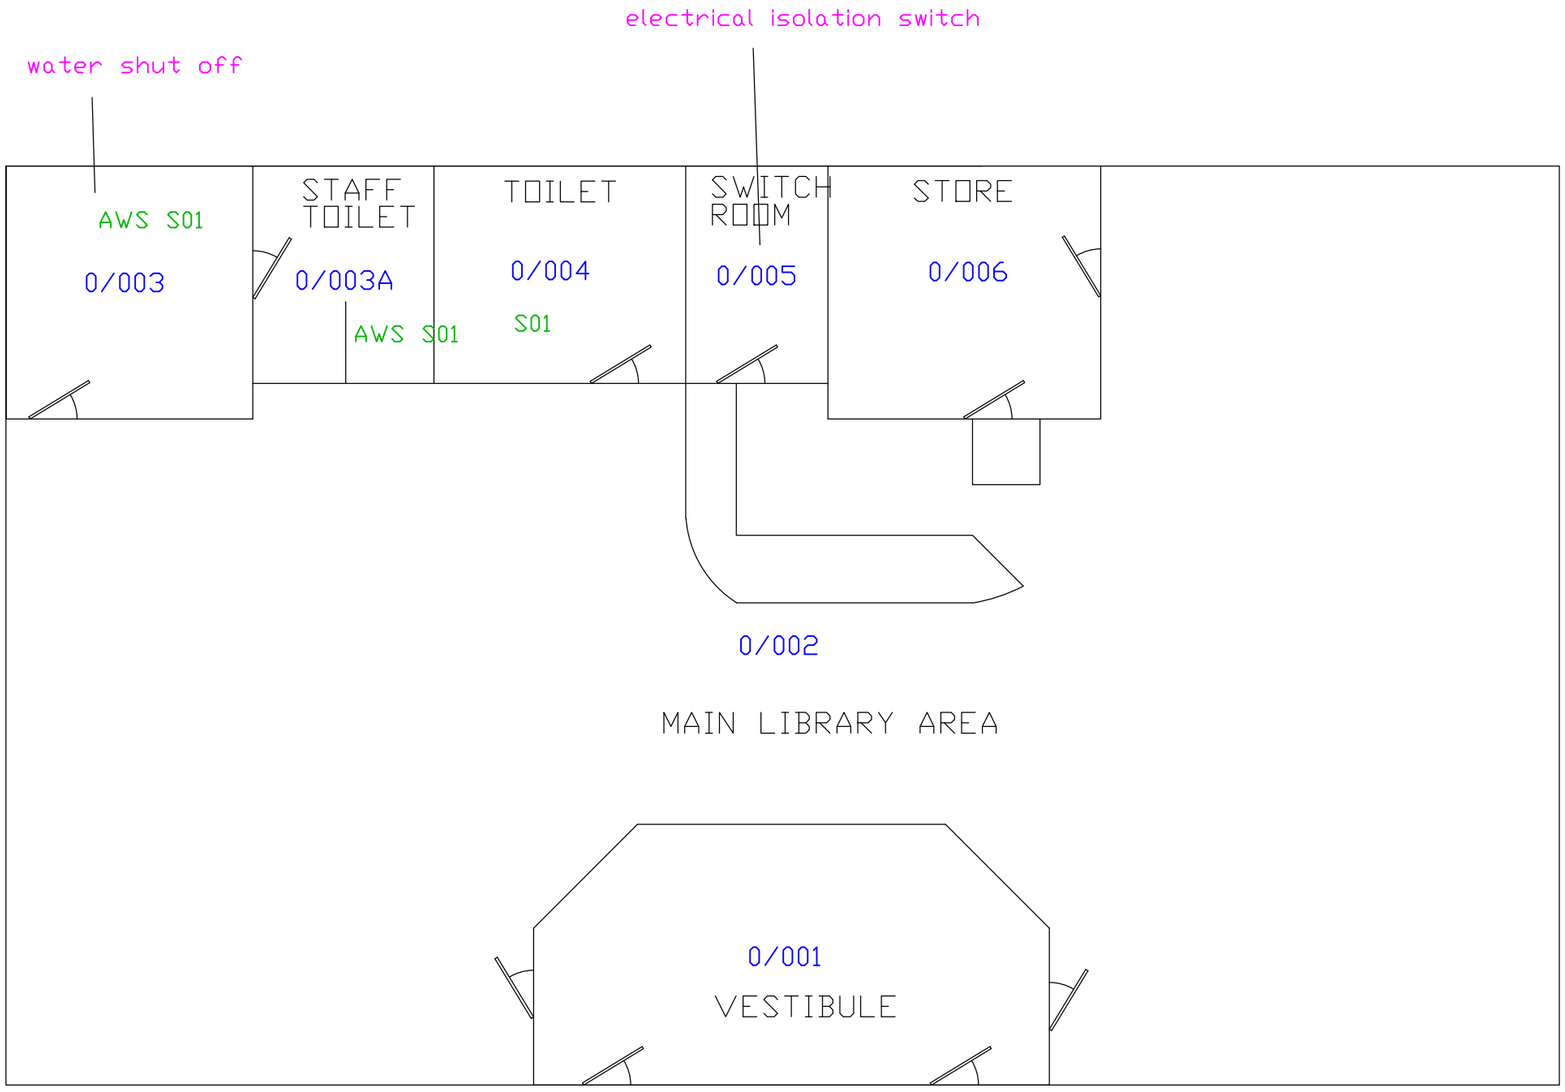


Ground Floor Plan (not to scale)

West Dunbartonshire COUNCIL

Consultancy Services
Architectural
Quantity Surveying
Engineering
Clerk of Works

Supply Distribution and Property
Chief Officer : Angela Wilson

Corporate Asset Management
Consultancy Services
Council Offices
Bridge Street
DUMBARTON
G82 1NT

Tel: 01389 737000

Job Title
Parkhall Library
Hawthorn Street,
Parkhall, Clydebank

Drawing Title
Ground Floor Plan
as existing

Scale	Sheet	Date	Drawn
nts	A3	Mar 2025	JC

Job No.	Drawing No.	Rev.
xxxx	AE(00)001	-

Issue
Information